


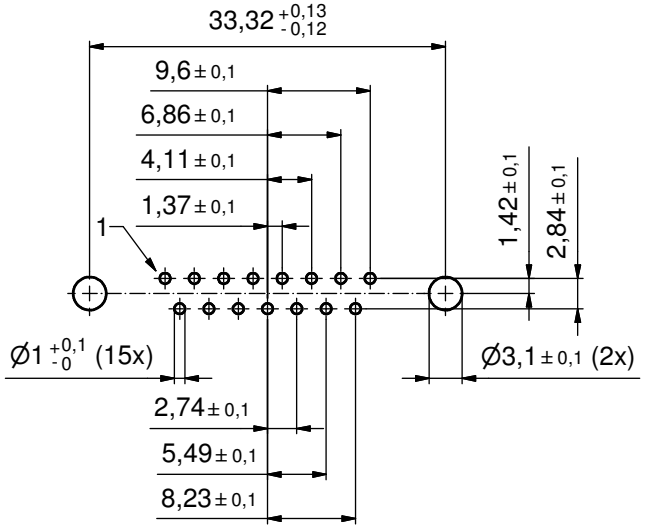



P.C.B. HOLE DRILLINGS
(P.C.B. TOP SIDE)


(5 : 1)

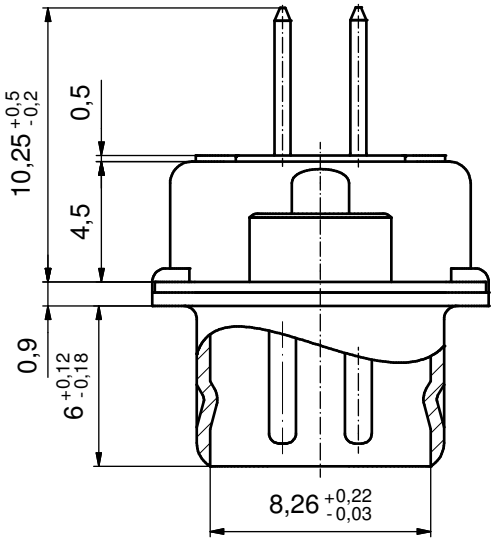


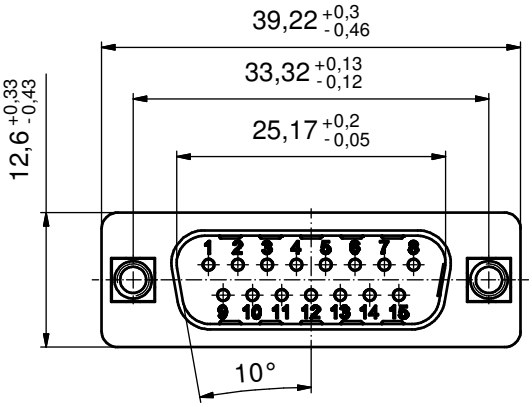

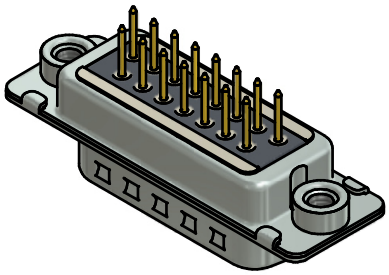

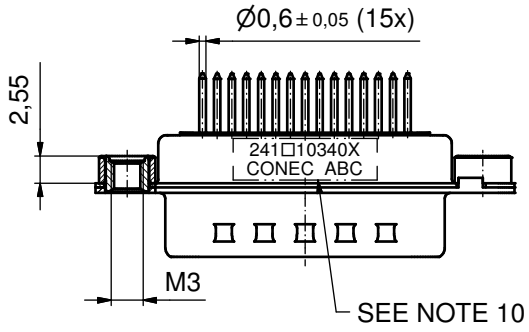

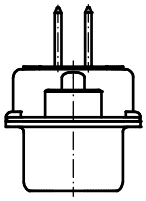

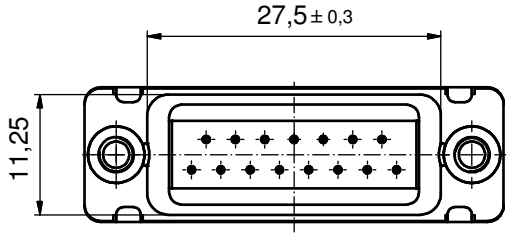

NOTES:

1. FOR WAVESOLDERING (SOLDER BATH TEMPERATURE 260 °C FOR 5 SEC. AND SOLDER PREHEAT 100 °C FOR 30 SEC.)
2. METALSHELLS: STEEL; min. 315µin TIN over 40-80µin NICKEL
3. INSULATOR: HIGH TEMPERATURE PLASTIC UL 94 V-0, BLACK
4. CONTACTS: COPPER ALLOY; PLATING (SEE PART NO.):
   □ PLEASE ADD A for GOLD FLASH over NICKEL (PREFERRED TYPE)
   □ PLEASE ADD B for 20µin HARD GOLD over min. 50µin NICKEL
   □ PLEASE ADD C for 30µin HARD GOLD over min. 50µin NICKEL
   CONTACTS TAILS PRETINNED
5. THREADED INSERTS: COPPER ALLOY; min. 200µin TIN over 80µin NICKEL
6. COLLARS: COPPER ALLOY; min 200µin TIN over 80µin NICKEL
7. DIELECTRIC WITHSTANDING VOLTAGE: 424 VDC
8. CAPACITANCE: 830pF ± 20%
9. MAXIMUM TORQUE VALUE FOR THREAD: 6 in. LB
10. CONNECTOR IS PART MARKED: 241□10340X CONEC ABC (see note 4)

THIS DRAWING MAY NOT BE COPIED OR REPRODUCED IN ANY WAY, AND MAY NOT BE PASSED ON TO A THIRD PARTY WITHOUT WRITTEN PERMISSION. OWNERSHIP AND COPYRIGHT OF CONEC GmbH

DO NOT ALTER CAD DRAWING BY HAND

rev.	description	date	name
a	Original		

tolerance — dim. in mm

	date	name
drawn	29.10.13	Henneboel
appd.	30.10.13	Lehmenkühler
norm		
d-old		

scale: 2:1 (5:1)
material: SEE NOTES

title:
D-SUB FILTER MALE
15pos. SOLDER PIN STRAIGHT
with threaded insert

dwg no: 24K1A1472 — DIN-A3 — sh: 1

part no: 241□10340X (see note 4)

Directive 2002/95/EC RoHS compliant

ООО «НИОКРсистемс» - это оперативные поставки широкого спектра электронных компонентов отечественного и импортного производства напрямую от производителей и с крупнейших мировых складов. Реализуемая нашей компанией продукция насчитывает более полумиллиона наименований.

Благодаря этому наша компания предлагает к поставке практически не ограниченный ассортимент компонентов как оптовыми, мелкооптовыми партиями, так и в розницу.

Благодаря развитой сети поставщиков, помогаем в поиске и приобретении экзотичных или снятых с производства компонентов.

Наша компания это:

- Гарантия качества поставляемой продукции
- Широкий ассортимент
- Минимальные сроки поставок
- Техническая поддержка
- Подбор комплектации
- Индивидуальный подход
- Гибкое ценообразование
- Работаем по 275 ФЗ

ООО «НИОКР СИТЕМС»
Москва, 125362, Россия, ул. Вишневая, д. 9, к. 1, Блок 104 а и 104 в

Телефон: 8 (495) 268-14-82
Email: n@nsistems.ru

ИНН: 7735154786
ОГРН: 1167746717709