

DO NOT SCALE
DIMENSIONS IN mm

METRIC


THIRD ANGLE PROJECTION

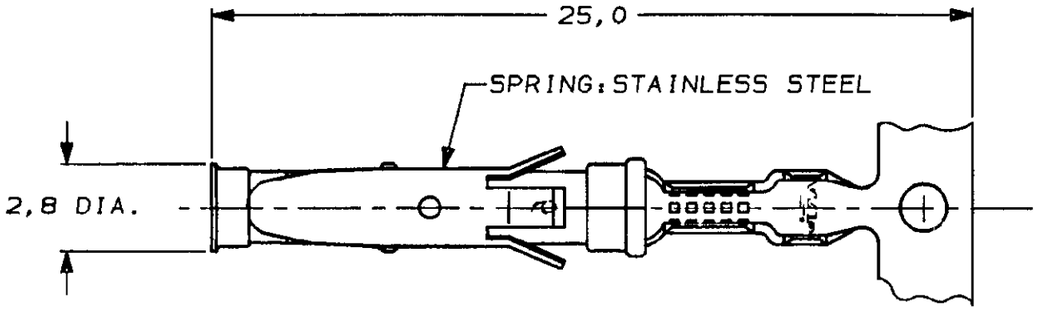



STRIP

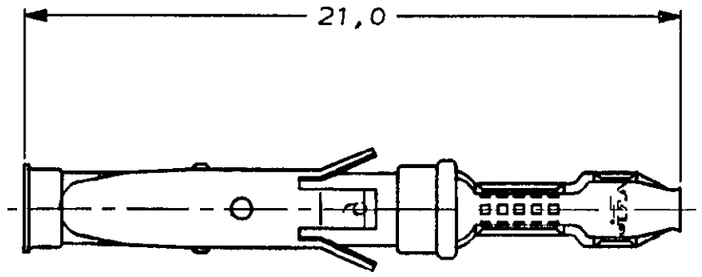


LOOSE-PIECE

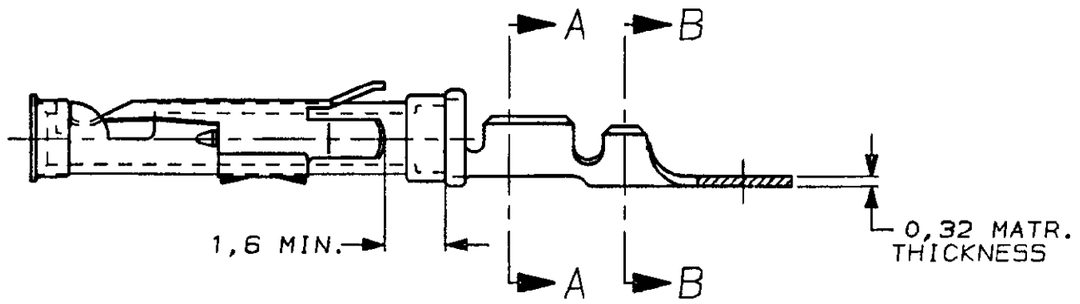

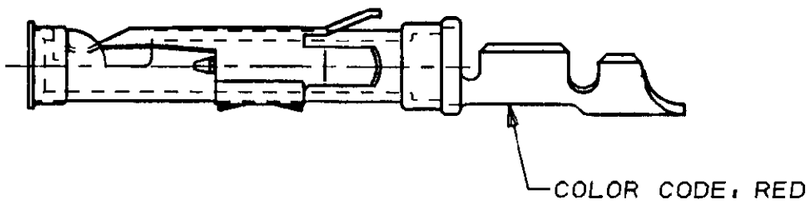

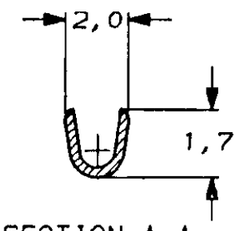

SECTION A-A

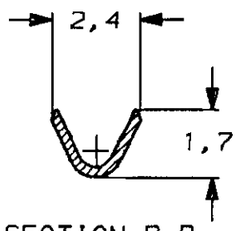

SECTION B-B


WIRE RANGE : 0,12-0,20 mm² (26-24 AWG)
INSUL. RANGE : 0,9 -1,4 mm (.035-.055)

NOTES :

1. U.L.RECONIZED UNDER FILE E28476 VOL.VI SEC.I .
2. FOR CRIMPDETAILS SEE AMP-SPEC. 114-19.000 .
3. MEETS PRODUCTSPECIFICATION 108-10042.
4. **OBSOLETE PARTS: OBSOLETE CIS STREAMLINING PER D.RENAUD/D.SINISI**
5. **OBSOLETE**

NOTES	MATERIAL	THICKNESS	AREA
20	TIN	2,0 µm	ALL OVER
21	NICKEL GOLD TIN/LEAD	0,8 µm	ALL OVER CONTACT AREA BARREL
22	NICKEL GOLD GOLD	0,8 µm	ALL OVER CONTACT AREA ALL OVER
23	NICKEL GOLD GOLD	1,2 µm	ALL OVER CONTACT AREA ALL OVER
27	NICKEL SILVER TIN/LEAD	2,5 µm	ALL OVER CONTACT AREA BARREL
28	SILVER	0,5 µm	ALL OVER
29	SILVER	2,5 µm	ALL OVER
30	NICKEL TIN/LEAD	1,27µm	ALL OVER ALL OVER
31	LUBRICATED		

DIRECTION OFF TOP OF REEL

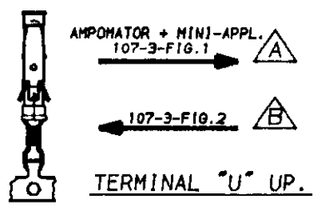

TERMINAL "U" UP.

PARTNUMBER	DIRECTION OF REEL	LOOSE-PIECE	MATERIAL	PLATING
1-163091-3	A	~~5 1-163092-3~~	BRASS	EL.TIN 31 20
~~1-163091-2~~ 4	A	1-163092-2	BRASS	BR. TIN/LEAD 30
1-163091-1	A		BRASS	ECON.GOLD 21
1-163091-0	B	1-163092-0	BRASS	ECON.GOLD 21
163091-9	A		BRASS	EL.TIN 20
163091-8	A		BRASS	SEL.GOLD 22
~~4 163091-2~~ 1	B	163092-2	BRASS	SEL.GOLD 22
163091-1 1	B	163092-1	BRASS	EL.TIN 20

LTR.	REVISION RECORD	DR.	CHK.	DATE
Y2	REVISED PER ECO-11-005140	RK	HMR	31MAR11

DR.: L.V.D.HEIJDEN. DATE: 19-08-87
CHK.: P.V.D.HAGEN. DATE: 20-08-87
APP.: L.V.SOEST DATE: 20-08-87

CUSTOMER DRAWING
FOR REFERENCE ONLY WILL NOT BE UPDATED

THIS DRAWING IS UNPUBLISHED
~~RELEASED FOR PUBLICATION ,19~~

TE Connectivity

NAME
SOCKET TYPE III CONTACT SIZE 16.

DWG. No.		REV. LTR.	SHEET	
C-163091		Y2	1 OF 1	A3

8 7 6 5 4 3 2 1

ООО «НИОКРсистемс» - это оперативные поставки широкого спектра электронных компонентов отечественного и импортного производства напрямую от производителей и с крупнейших мировых складов. Реализуемая нашей компанией продукция насчитывает более полумиллиона наименований.

Благодаря этому наша компания предлагает к поставке практически не ограниченный ассортимент компонентов как оптовыми, мелкооптовыми партиями, так и в розницу.

Благодаря развитой сети поставщиков, помогаем в поиске и приобретении экзотичных или снятых с производства компонентов.

Наша компания это:

- Гарантия качества поставляемой продукции
- Широкий ассортимент
- Минимальные сроки поставок
- Техническая поддержка
- Подбор комплектации
- Индивидуальный подход
- Гибкое ценообразование
- Работаем по 275 ФЗ

ООО «НИОКР СИТЕМС»
Москва, 125362, Россия, ул. Вишневая, д. 9, к. 1, Блок 104 а и 104 в

Телефон: 8 (495) 268-14-82
Email: n@nsistems.ru

ИНН: 7735154786
ОГРН: 1167746717709